REVISIONS:

PORTION OF THE SW 1/4, SECTION 32, T. 21 N., R. 5 E., W.M.

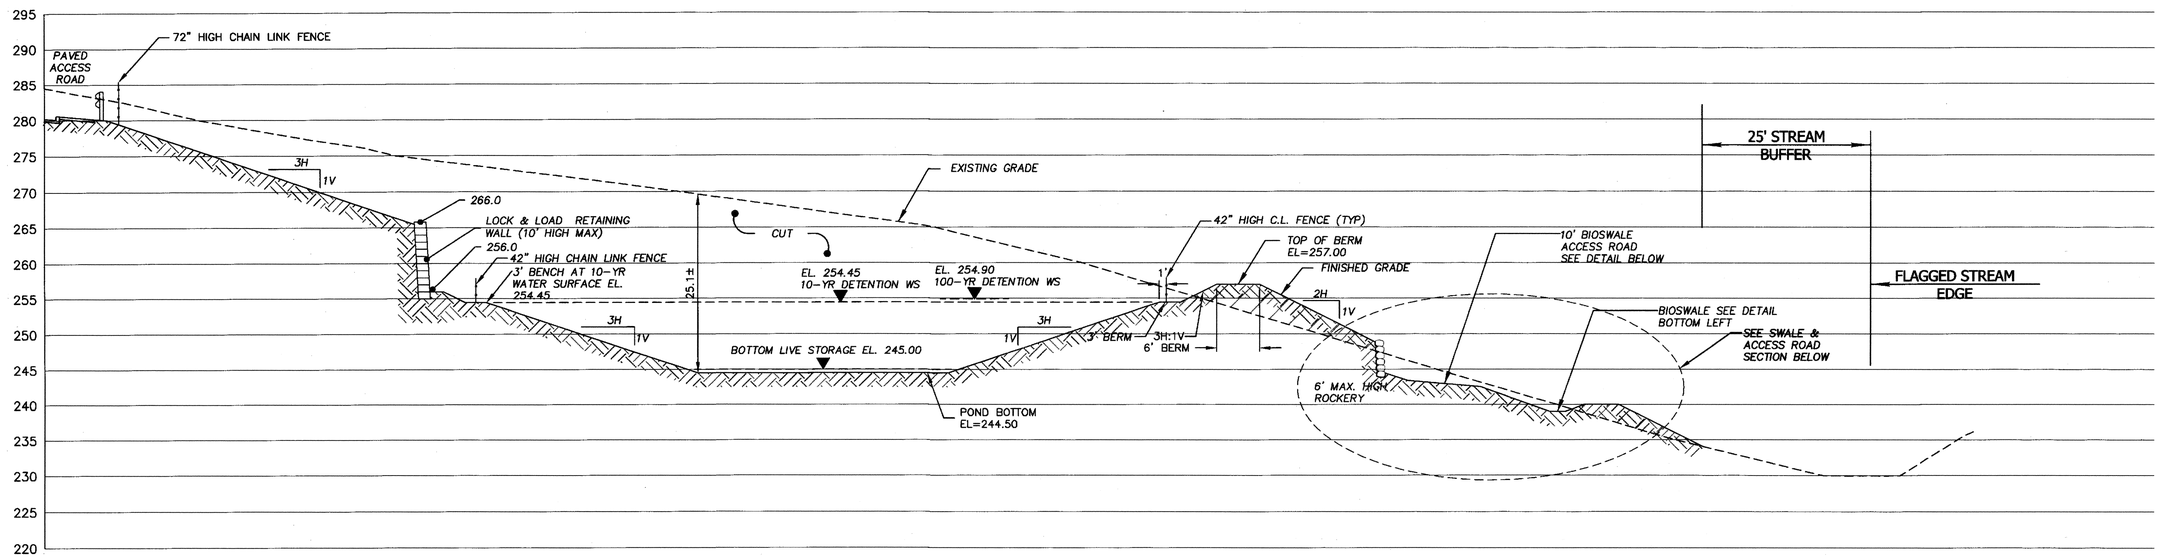

POND CROSS SECTION A-A

SCALE:1"=10' (H)
1"=10' (V)

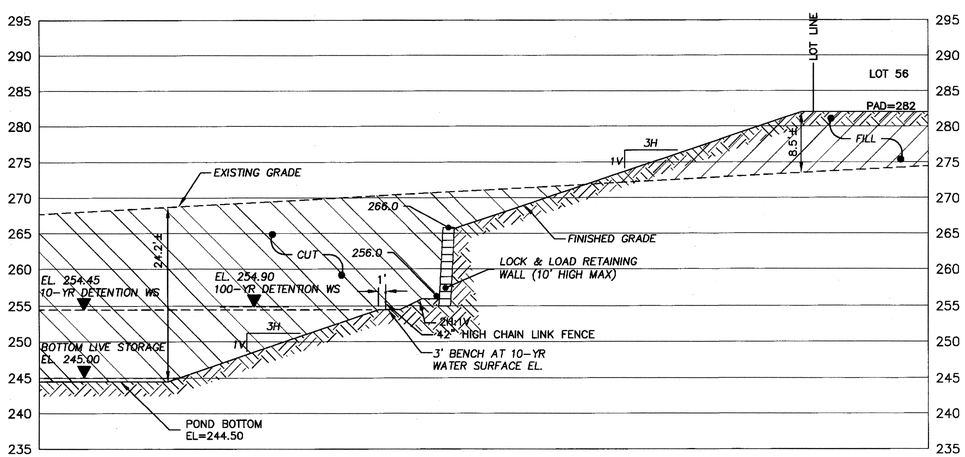

POND SECTION B-B

SCALE:1"=10' (H)
1"=10' (V)

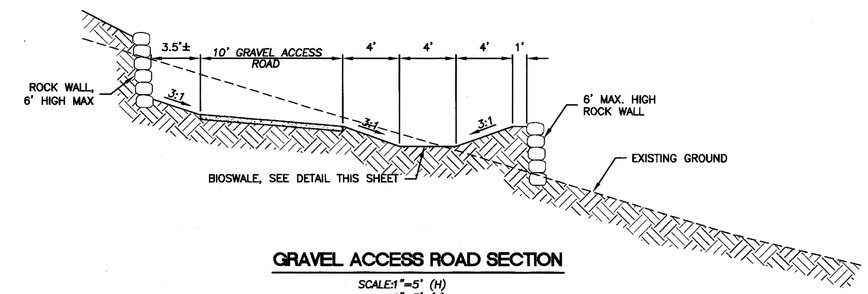

GRAVEL ACCESS ROAD SECTION

SCALE:1"=5' (H)
1"=5' (V)

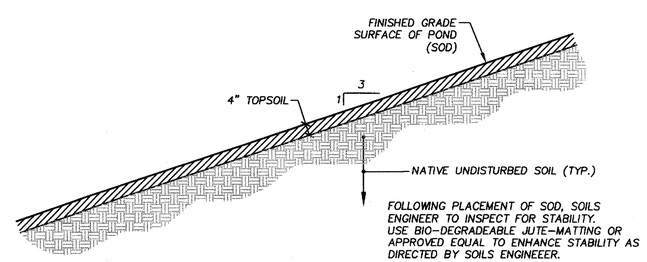

POND CONSTRUCTION SECTION

SCALE:1"=2' (H)
1"=2' (V)

BIOSWALE SECTION

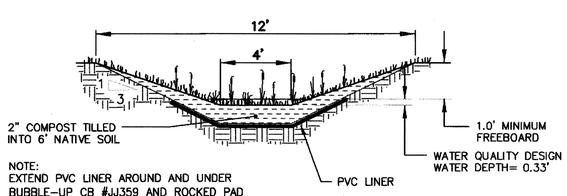

NOTE:
EXTEND PVC LINER AROUND AND UNDER BUBBLE-UP CB #JJ359 AND ROCKED PAD TO PREVENT INFILTRATION.

SEEDING REQUIREMENTS

BIOSWALE SEED MIXTURES	PROPORTIONS BY WEIGHT	PURCENT PURITY	PERCENT GERMINATION
TALL OR MEADOW FESCUE (FESTUCA ARUNDINACEA OR FESTUCA ELATIOR)	75-80%	98	90
SEASIDE/CREEPING BENTGRASS (AGROSTIS PALUSTRIS)	10-15%	92	85
REDTOP BENTGRASS (AGROSTIS ALBA OR AGROSTIS GIGANTEA)	5-10%	90	80

RECORD DRAWING CERTIFICATION
THESE DRAWINGS CONFORM TO THE CONTRACTOR'S CONSTRUCTION RECORDS.

BY:_____ DATE_____

TITLE/POSITION:_____

CONFIRMED BY CITY:_____ DATE_____

PROJECT REF: FAC07-0016
HS May 14, 2013
THESE PLANS ARE "APPROVED" FOR CONFORMANCE WITH THE CITY OF AUBURN'S ENGINEERING DIVISION REQUIREMENTS.

APPROVED BY: Dennis Sallee

DATE APPROVED: 5/15/13

Pacific Engineering Design, LLC
Civil Engineering and Planning Consultants
15445 53RD AVE. S.
SEATTLE, WA 98188
PHONE: (206) 431-7970
FAX: (206) 388-1648
WEB SITE: PACENG.COM

5/13/2013

LAKELAND HILLS ESTATES
CITY OF AUBURN

FOR:
DENOVA NORTHWEST, L.L.C.
C/O MILLENIAL BUILDERS
17837 1ST AVENUE SOUTH, PMB#2
NORMANDY PARK, WA 98148
PHONE: (206) 242-9364
FAX: (206) 299-9519

PROJECT NO.:	12022
DRAWN BY:	ENM/RRJ
ISSUE DATE:	07-17-07
SHEET REV.:	3-20-2013

POND SECTIONS

05056POND-C07.DWG

C16

SHEET 16 OF 55