REVISIONS:

A PORTION OF SEC 29, TWP 19, RGE 28, W.M. GRANT COUNTY, WASHINGTON

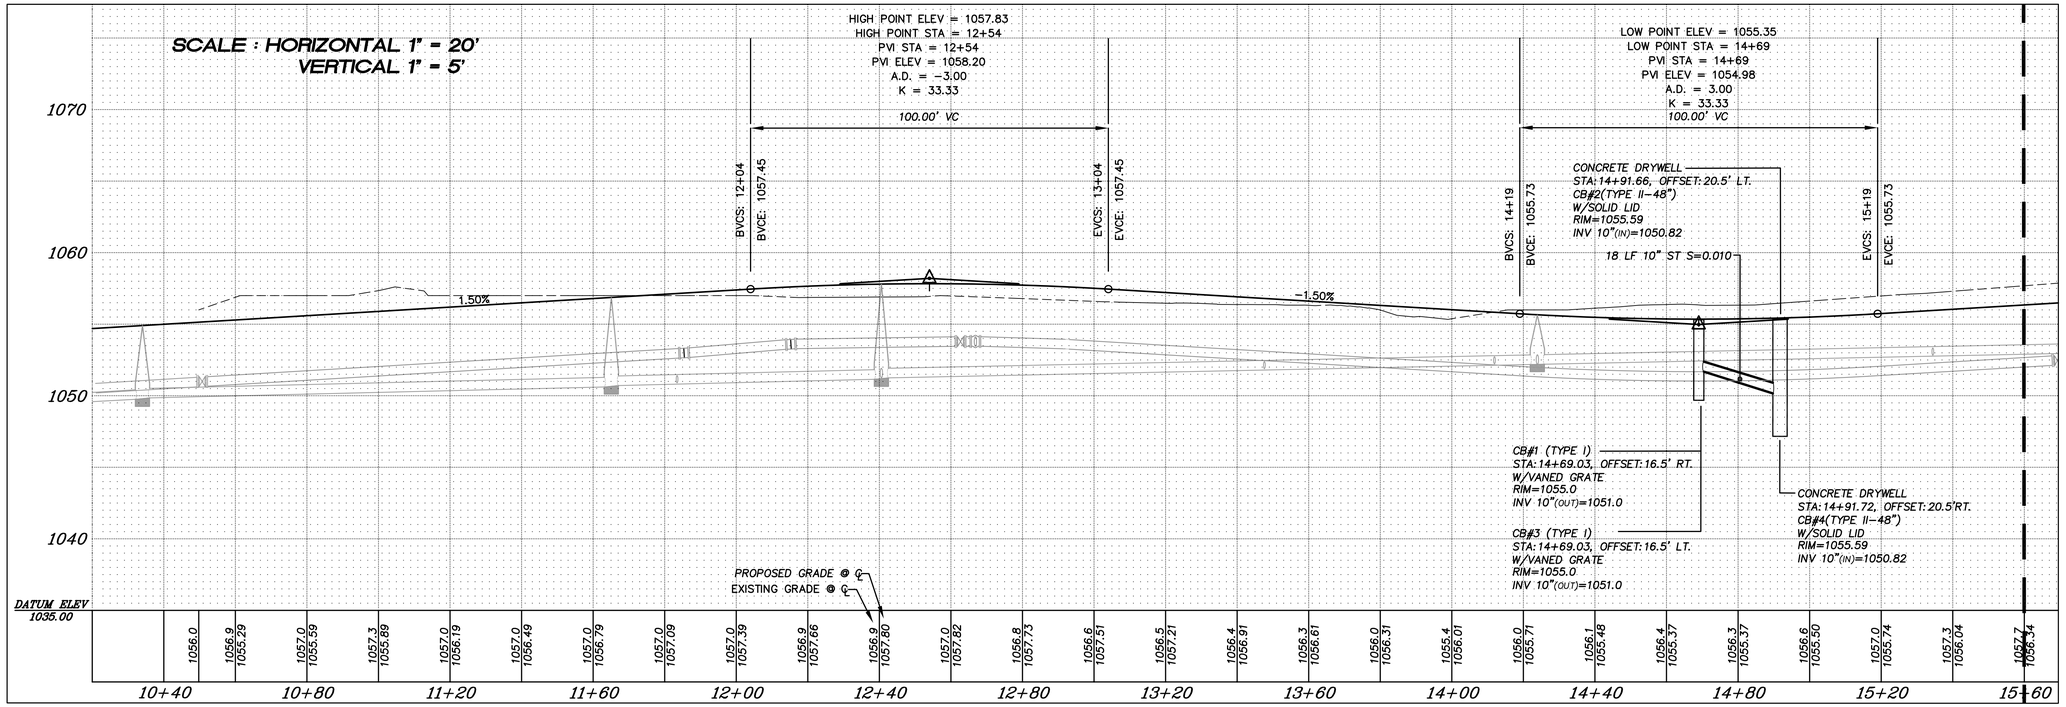

MATCH LINE STA 15+60 SEE PROFILE BELOW FOR CONTINUATION

ROAD A

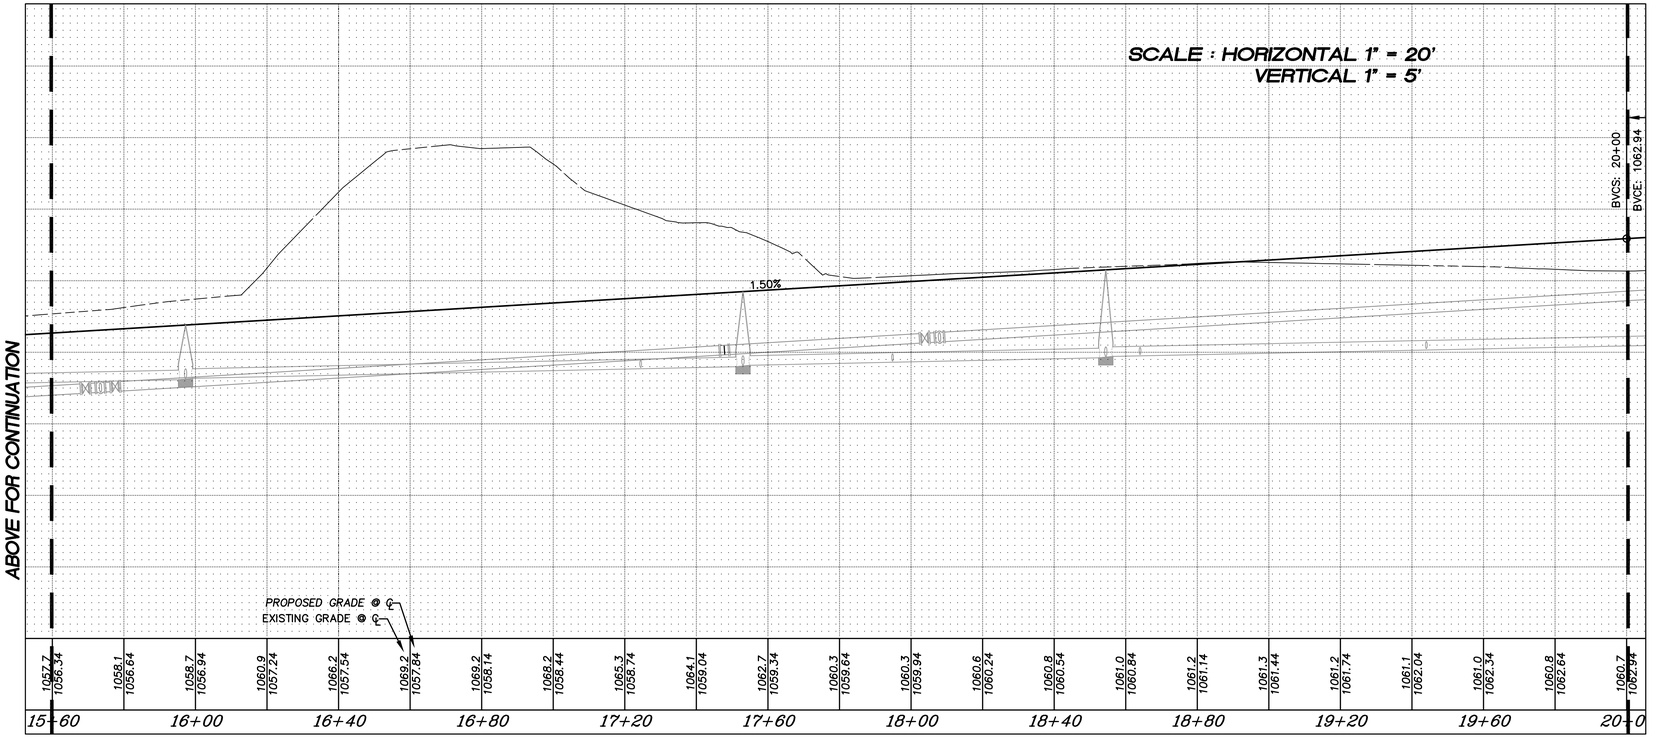

MATCH LINE STA 15+60 SEE PROFILE ABOVE FOR CONTINUATION

MATCH LINE STA 20+00 SEE SHEET C08 FOR CONTINUATION

ROAD A

Pacific Engineering Design, LLC
Civil Engineering and Planning Consultants
4180 LIND AVE. S.W.
RENTON, WA 98055
PHONE: (425) 251-8811
FAX: (425) 251-8880
WEB SITE: PACENG.COM

REGISTERED PROFESSIONAL ENGINEER
STATE OF WASHINGTON
JAMES A. DENGER
22405
EXPIRES: MAY 6, 2007

MOSES LAKE, WA

BLUFF WEST

FOR:
SMART HOMES
107 WASHINGTON
AVE. MOSES LAKE, WA 98837
PHONE: (253) 833-7755, FAX: (253) 876-0530

PROJECT NO.: 05063
DRAWN BY: AA
ISSUE DATE: 10-26-05
SHEET REV.:

GRADING AND DRAINAGE PROFILE

05063GR01-C06.DWG

C06