REVISIONS: 1 ADD WATER SERVICES TO LOTS 1, 3, 25, 26 & 27 OF BLOCK 83, LOT 19 OF BLOCK 56, REVISE 8" WATER MAIN IN S 356TH STREET.

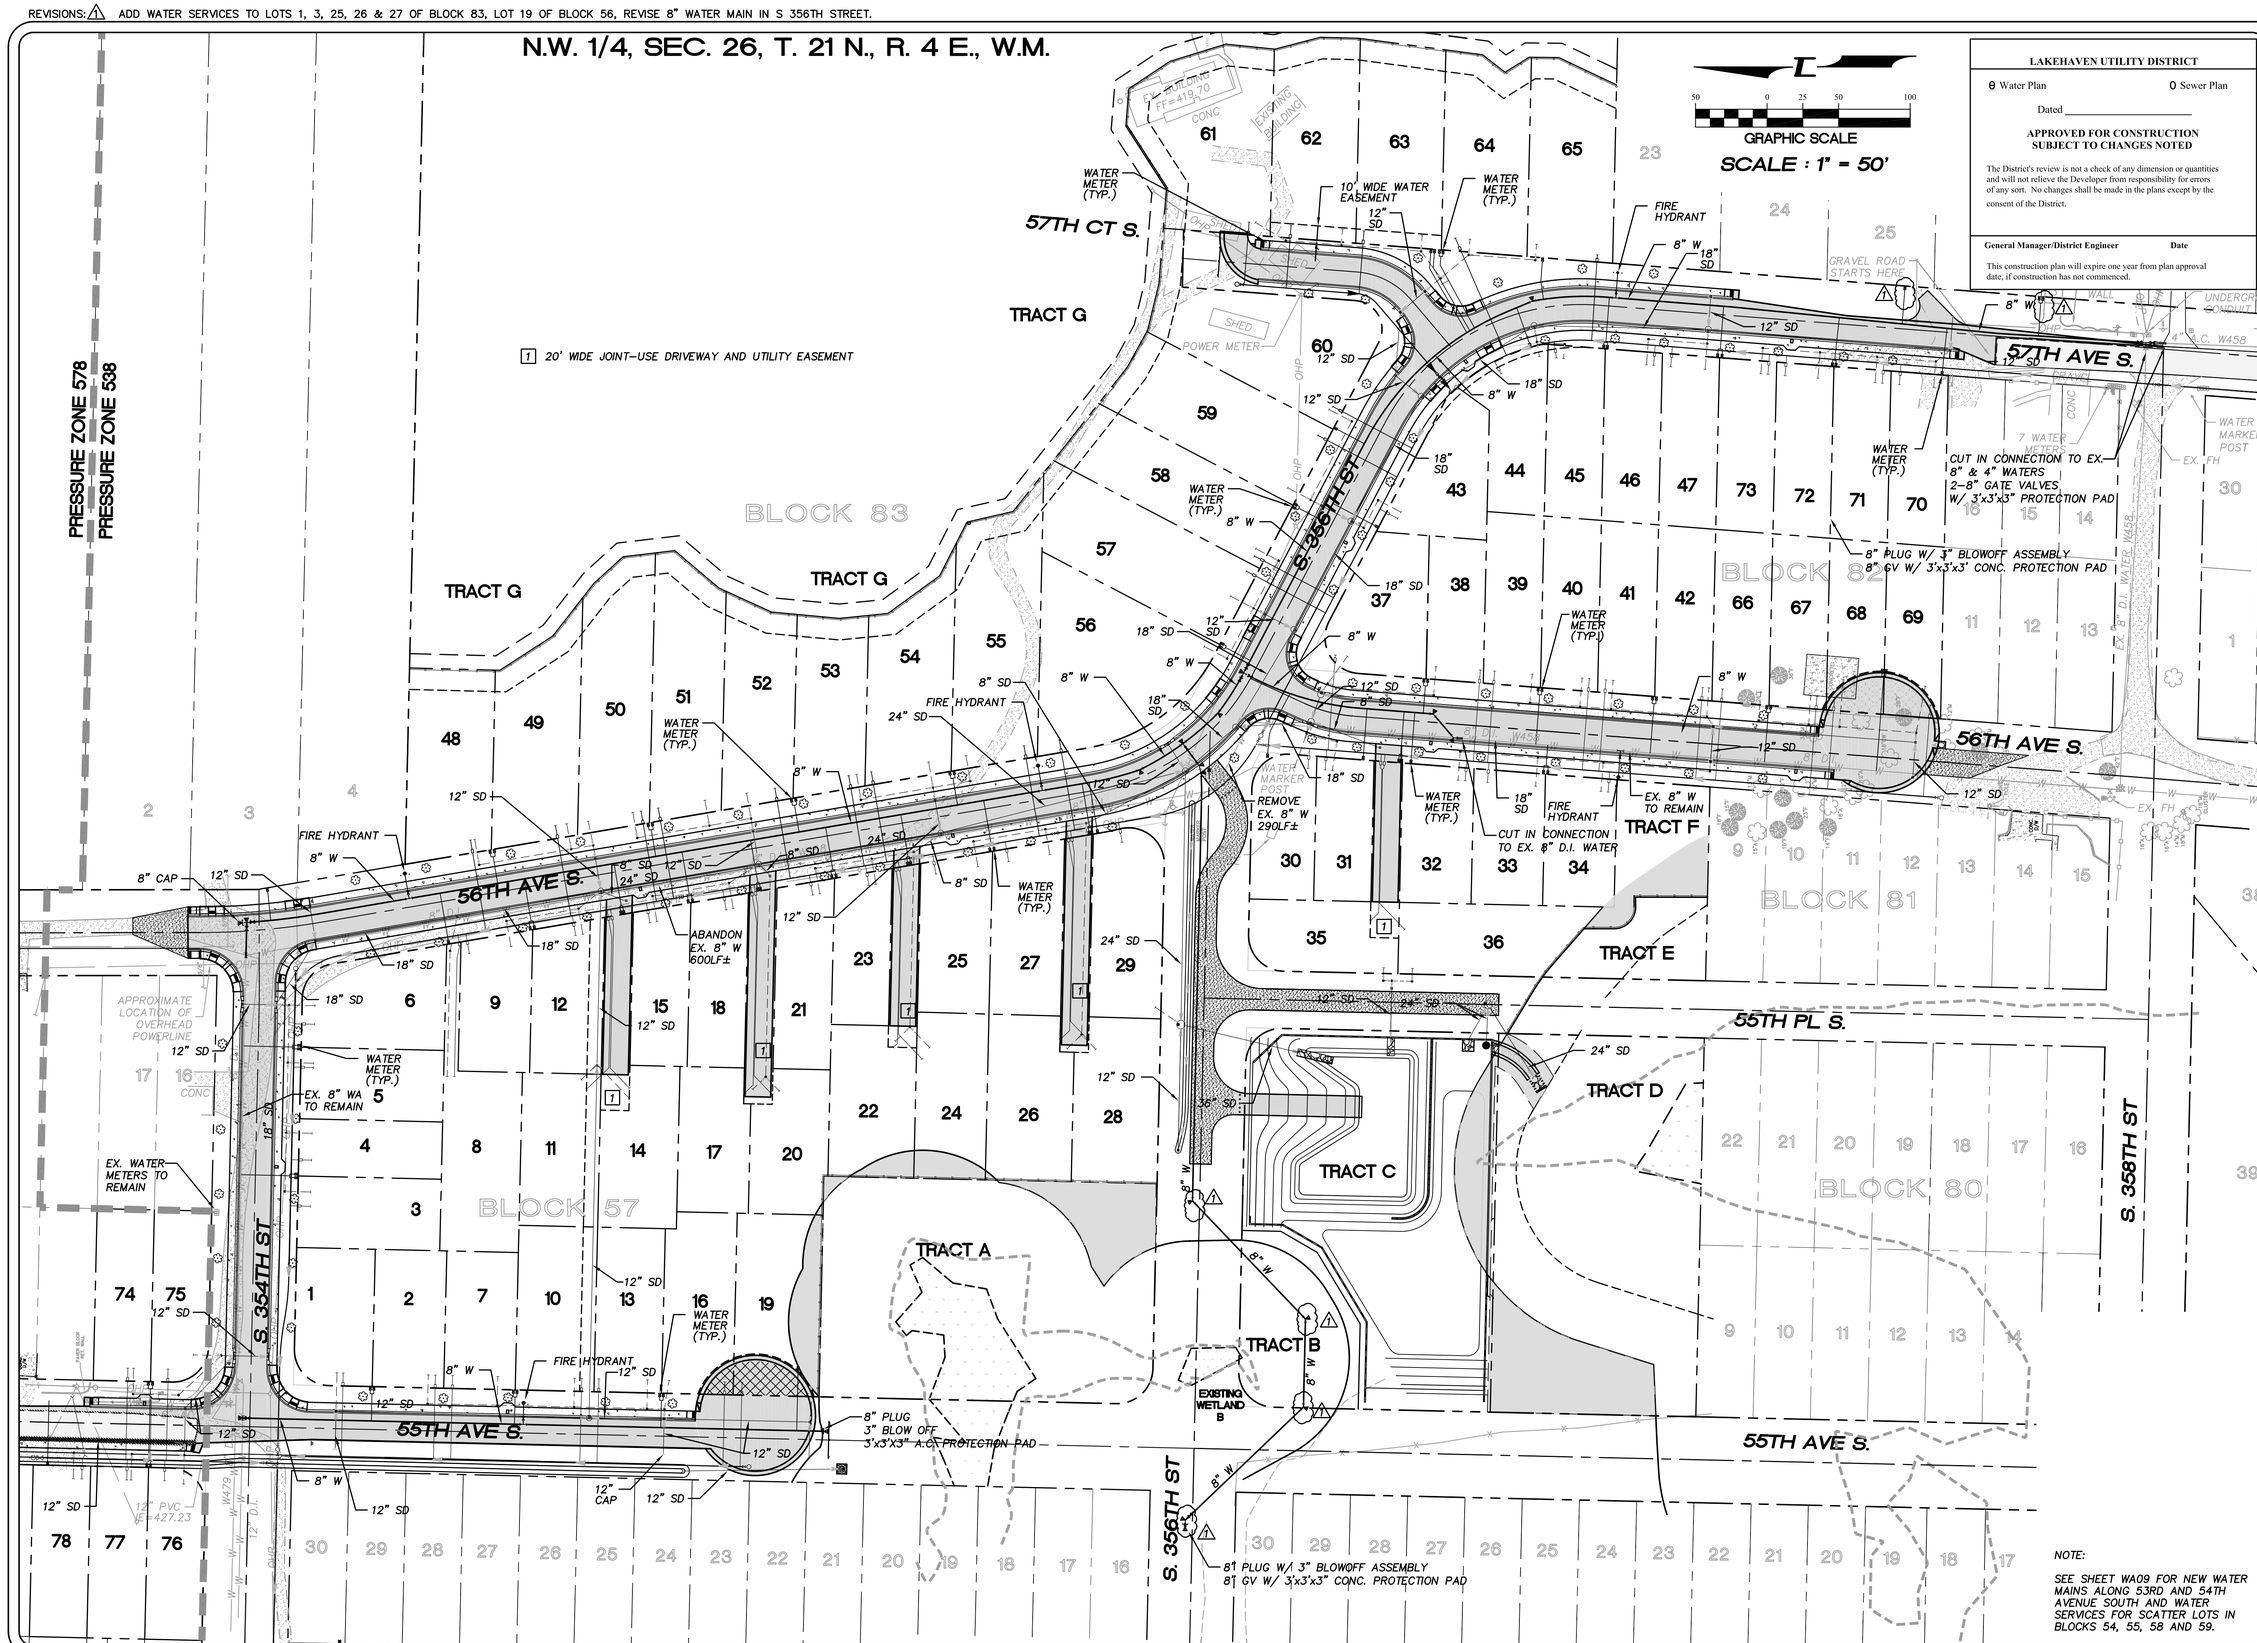

NOTE:

SEE SHEET WA09 FOR NEW WATER MAINS ALONG 53RD AND 54TH AVENUE SOUTH AND WATER SERVICES FOR SCATTER LOTS IN BLOCKS 54, 55, 58 AND 59.

LAKEHAVEN UTILITY DISTRICT

θ Water Plan O Sewer Plan

Dated _____

APPROVED FOR CONSTRUCTION SUBJECT TO CHANGES NOTED

The District's review is not a check of any dimension or quantities and will not relieve the Developer from responsibility for errors of any sort. No changes shall be made in the plans except by the consent of the District.

General Manager/District Engineer **Date**

This construction plan will expire one year from plan approval date, if construction has not commenced.

JAMES GUSTAVE CHOSONG
STATE OF WASHINGTON
32575
REGISTERED PROFESSIONAL ENGINEER
03/26/12

Pacific Engineering Design, LLC
Civil Engineering and Planning Consultants
15445 53RD AVE. S.
SEATTLE, WA 98188
PHONE: (206) 431-7970
FAX: (206) 388-1648
WEB SITE: PACENG.COM

LAKEHAVEN UTILITY DISTRICT PROJECT No. 6304025

PEPPER HILL ESTATES

KING COUNTY, WA.

FOR:
PACIFIC HOUSING GROUP I, LLC
1420 5TH AVE, SUITE 2200
SEATTLE, WA. 98101-2346
PHONE: (206) 521-5979 , FAX: (206) 224-2880

PROJECT NO.:	05052
DRAWN BY:	JGC
ISSUE DATE:	06-22-07
SHEET REV.:	03-26-2012

COMPOSITE UTILITIES PLAN

05052CU01-WA01A.DWG

WA01A