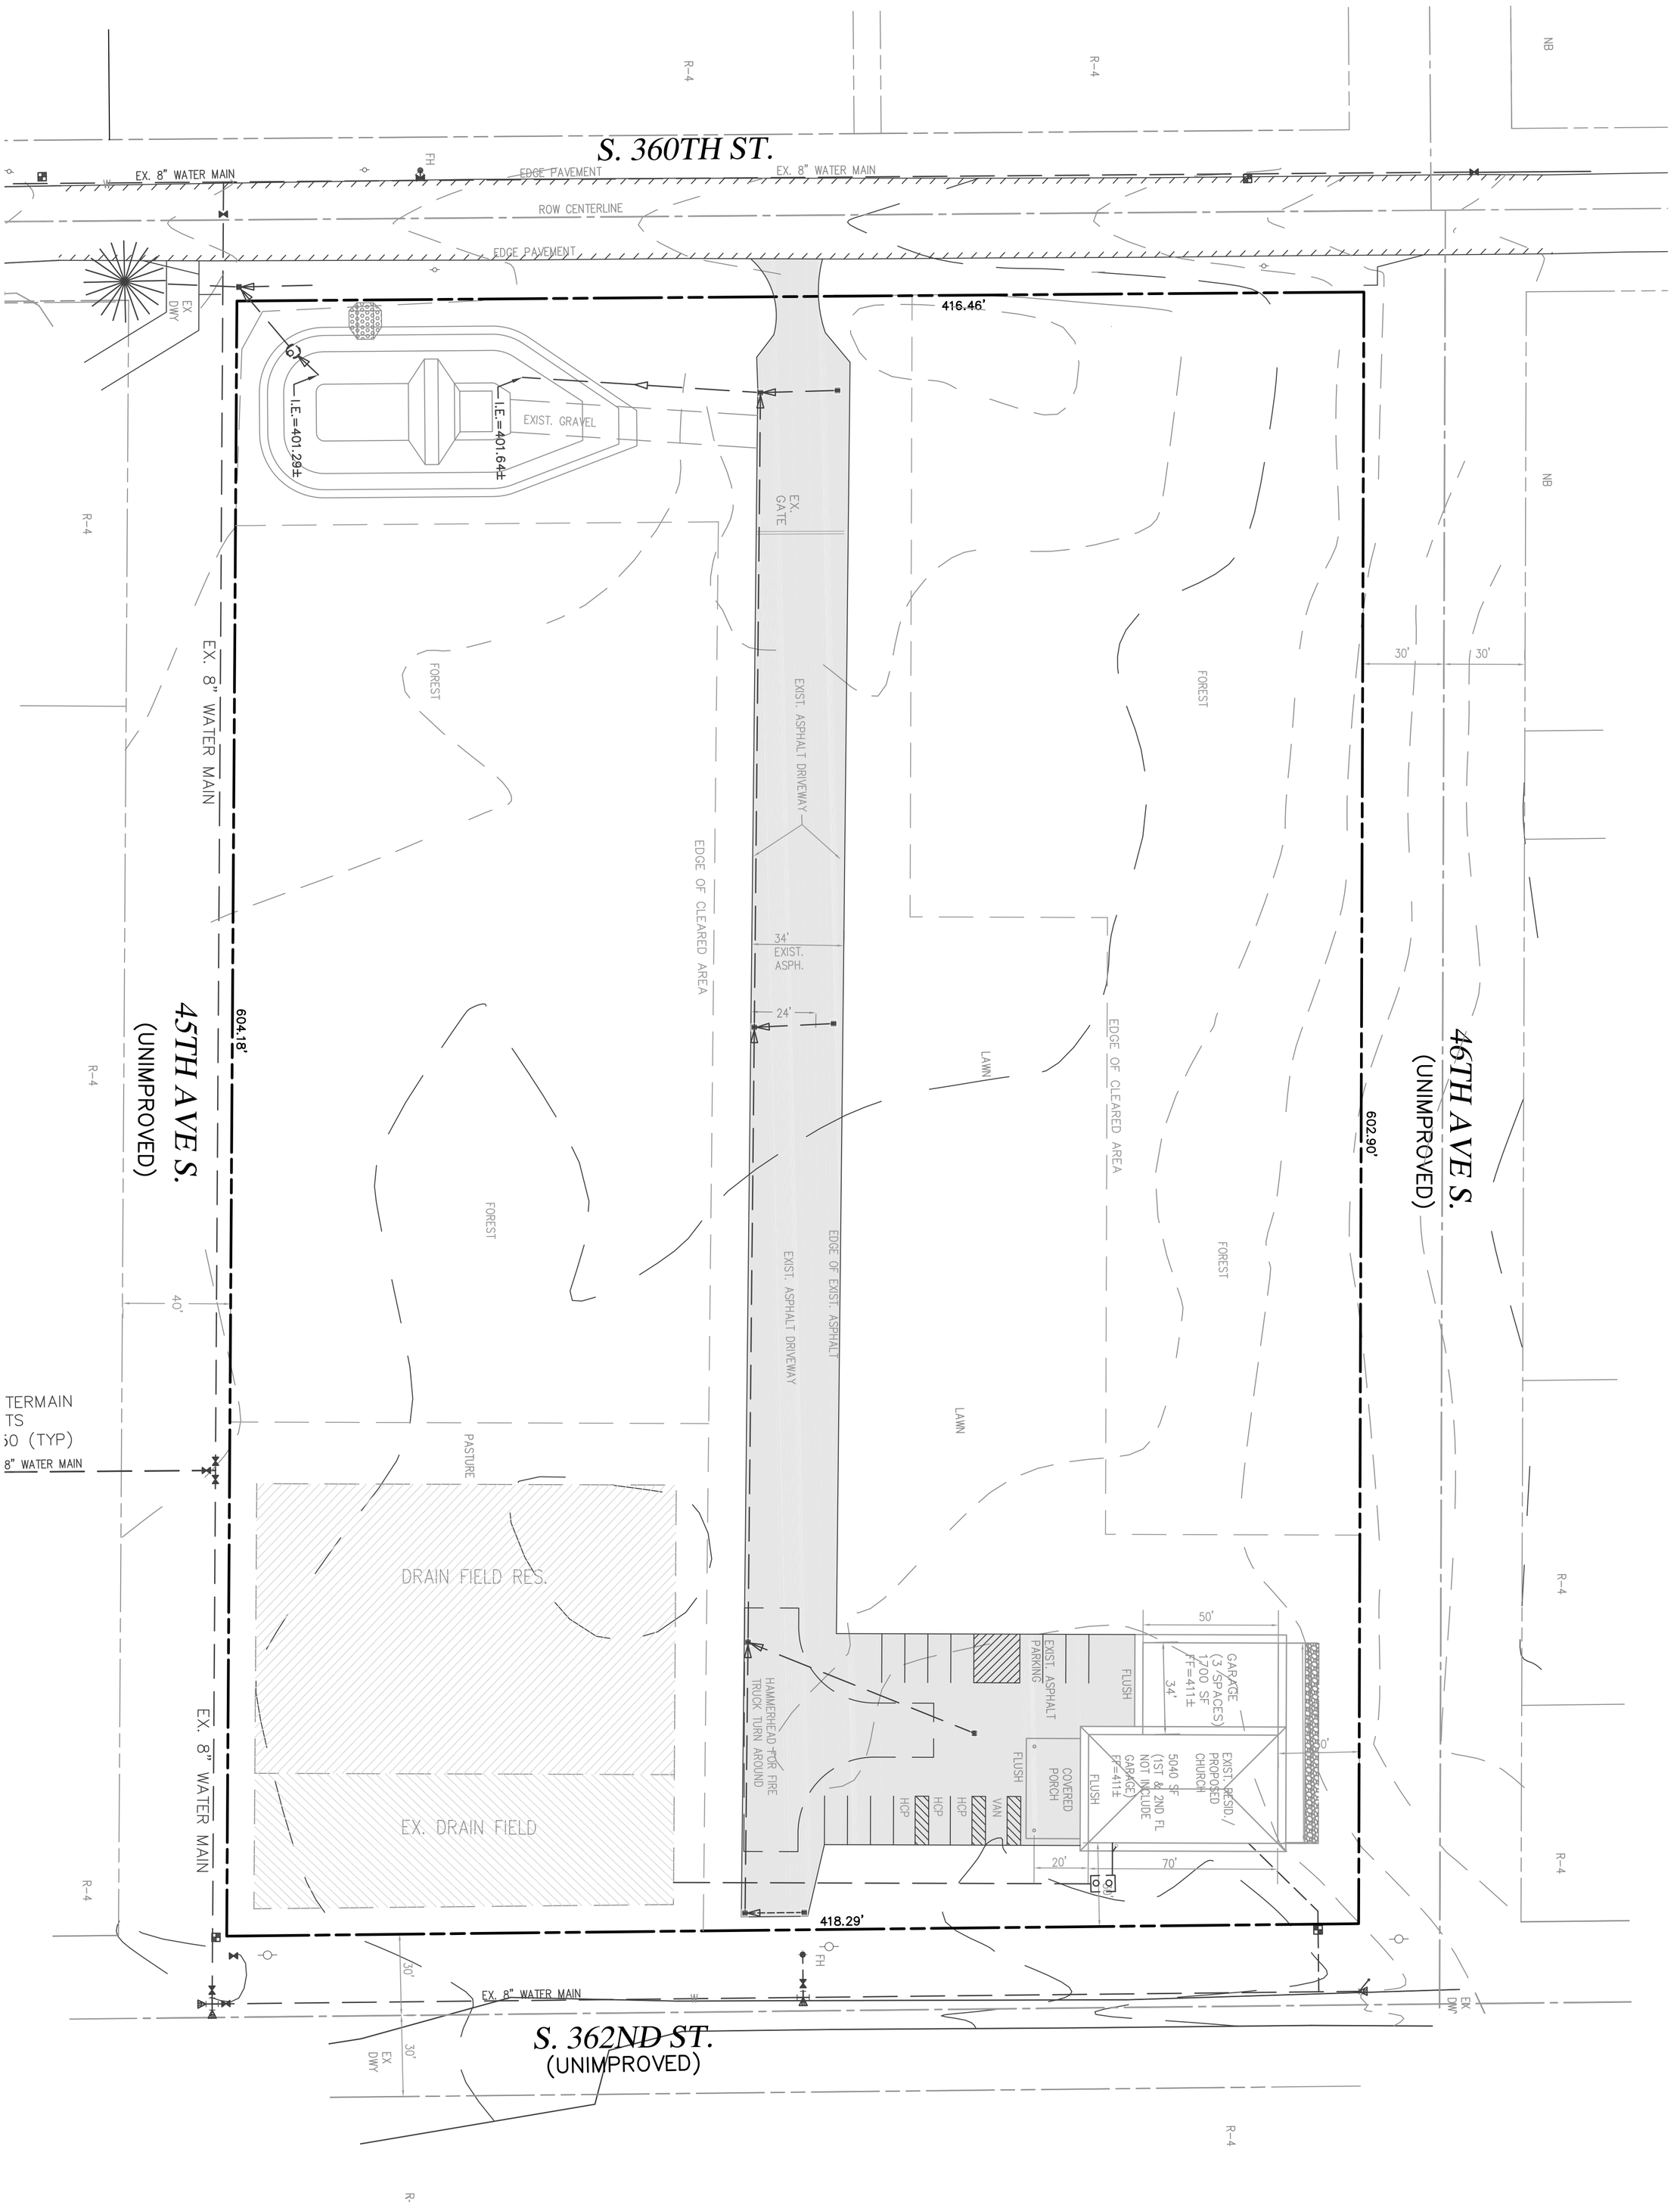

S.E. 1/4, SEC. 27, T. 21 N., R. 4 E., W.M.

9009

10021EC01.DWG

EXISTING CONDITIONS

PROJECT NO.: 10021
DRAWN BY: CJB
ISSUE DATE: 7-23-2010
SHEET REV.:

LAKEHAVEN UTILITY DISTRICT PROJECT No. 630821

RAM NIWAS CHURCH

KING COUNTY, WA.

FOR:
SATGURU RAM SINGH STANG
15701 138TH PLACE SE
RENTON, WA 98058
PHONE: (206) 304-1911

Pacific Engineering Design, LLC

Civil Engineering and Planning Consultants

15445 53RD AVE. S.,
SEATTLE, WA 98188
PHONE:
(206) 431-7970
FAX:
(206) 388-1648
WEB SITE:
PACENG.COM