REVISIONS:

# PORTION OF THE SW 1/4, SECTION 32, T. 21 N., R. 5 E., W.M.

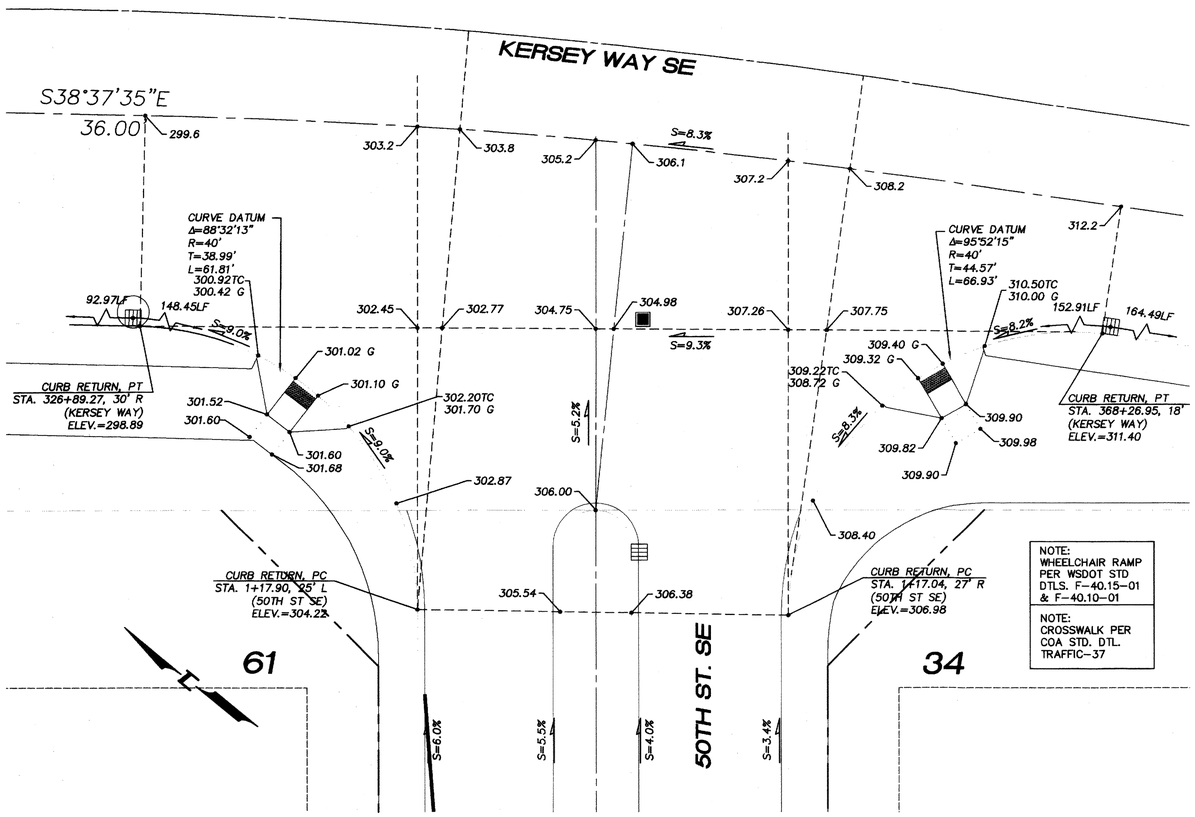


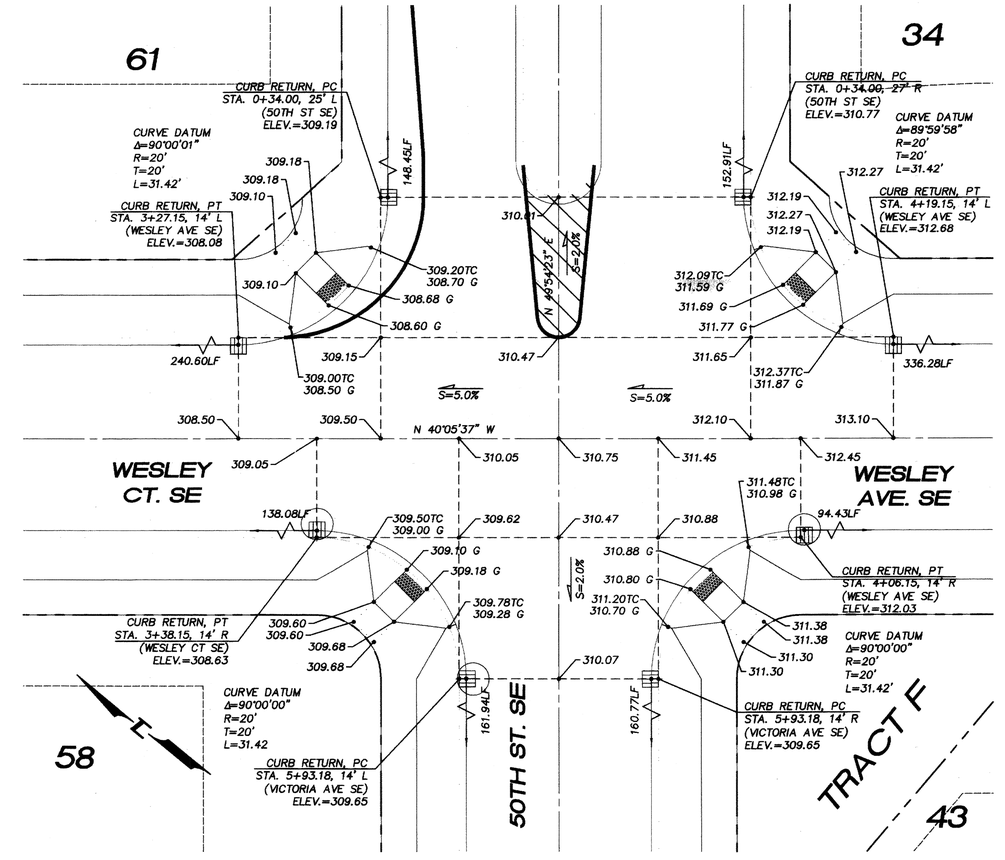


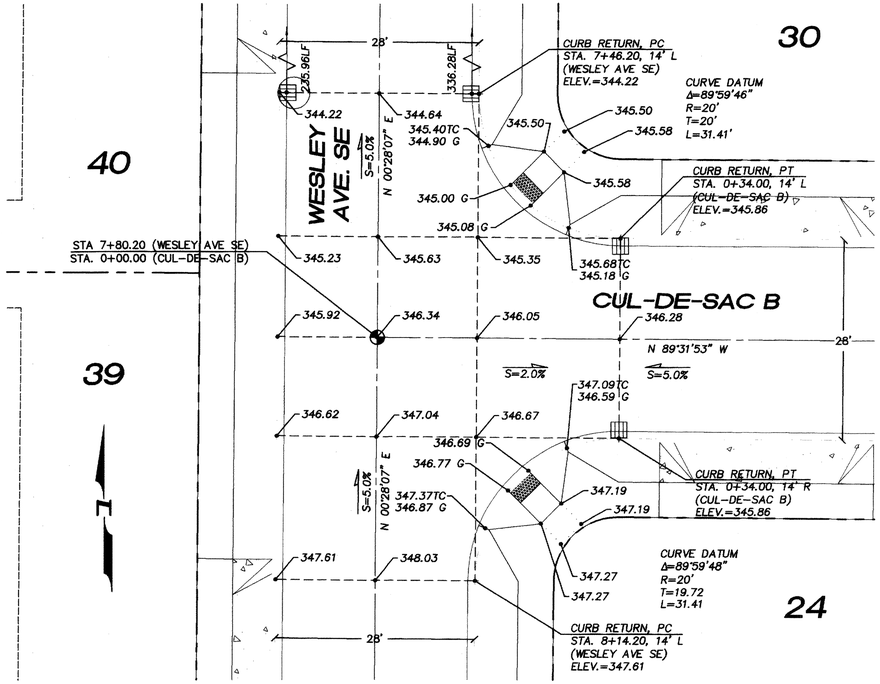


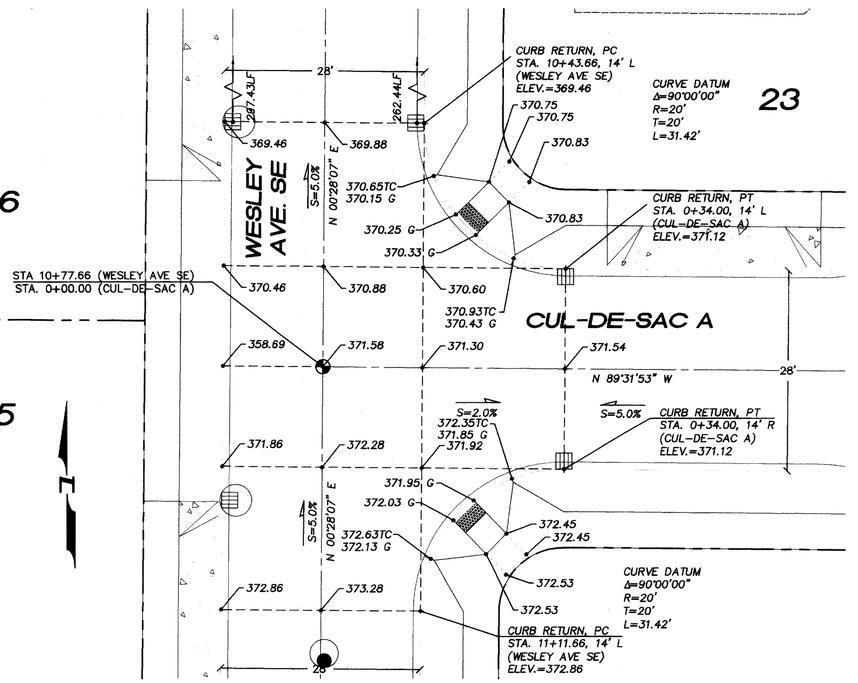


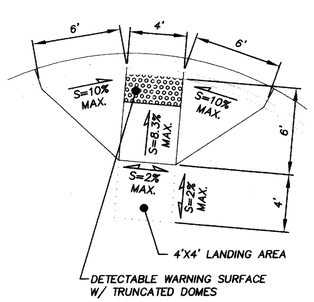


## TYPICAL RAMP DIMENSIONS

NOT TO SCALE

RECORD DRAWING CERTIFICATION
THESE DRAWINGS CONFORM TO THE CONTRACTOR'S CONSTRUCTION RECORDS.

BY:_____ DATE_____

TITLE/POSITION:_____

CONFIRMED BY CITY:_____ DATE_____

PROJECT REF: FAC07-0016
HS May 10, 2013
THESE PLANS ARE "APPROVED" FOR CONFORMANCE WITH THE CITY OF AUBURN'S ENGINEERING DIVISION REQUIREMENTS.

APPROVED BY: Dennis Selle

DATE APPROVED: 5/15/13

CRAIG A. DRUMM — STATE OF WASHINGTON — 18612 — REGISTERED PROFESSIONAL ENGINEER
5/9/2013


Pacific Engineering Design, LLC
Civil Engineering and Planning Consultants
15445 53RD AVE. S.
SEATTLE, WA 98188
PHONE: (206) 431-7970
FAX: (206) 388-1648
WEB SITE: PACENG.COM


LAKELAND HILLS ESTATES
CITY OF AUBURN


FOR:
DENOVA NORTHWEST, LLC.
C/O MILLENIAL BUILDERS
17857 1ST AVENUE SOUTH, PMB#2
NORMANDY PARK, WA 98148
PHONE: (206) 439-3884
FAX: (206) 289-9319


PROJECT NO.: 12022
DRAWN BY: ENM
ISSUE DATE: 07-17-07
SHEET REV.: 3-20-2013

STREET INTERSECTIONS DESIGN ELEMENTS

05056DT05-C41.DWG

C48

SHEET 48 OF 55