REVISIONS:

PORTION OF THE SW 1/4, SECTION 32, T. 21 N., R. 5 E., W.M.

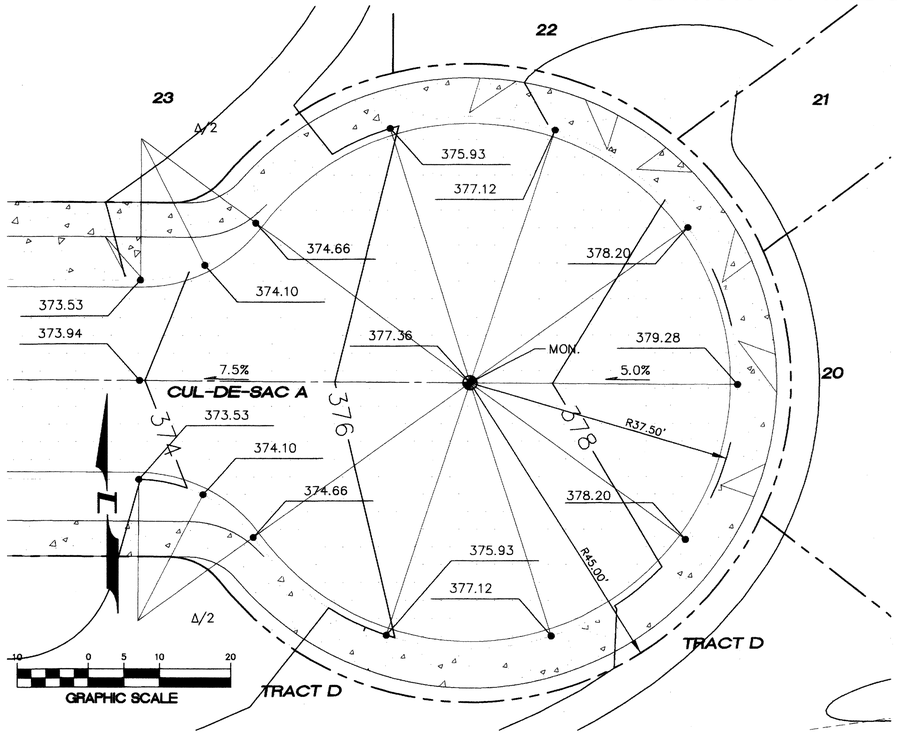

CUL-DE-SAC A

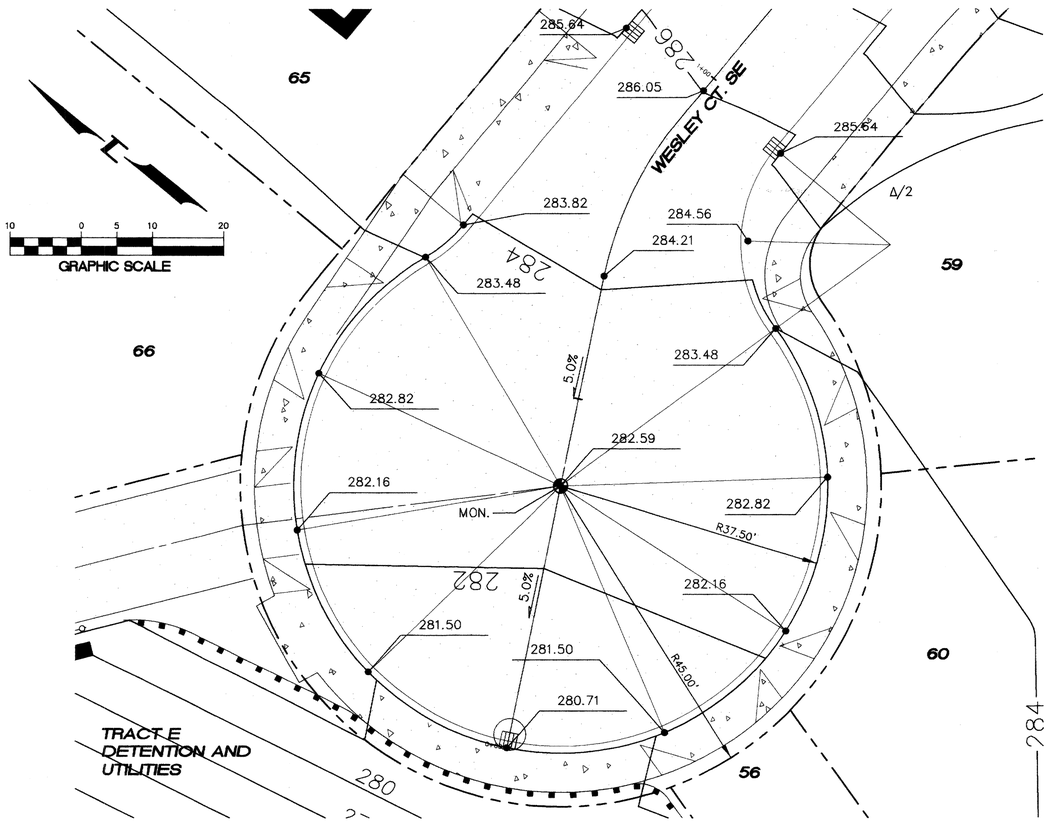

WESLEY CT. SE STA. 0+00 - 0+98

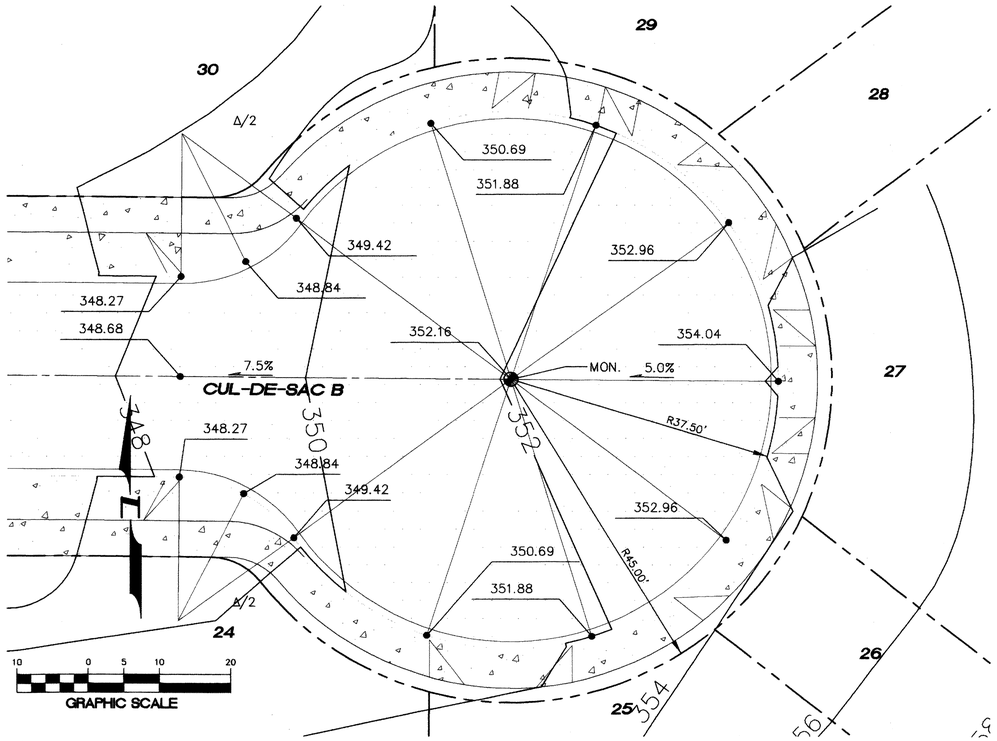

CUL-DE-SAC B

NOTE

CUL-DE-SACS A & B ARE UN-NAMEABLE STREETS BY CITY STDS. ALL LOTS WILL BE ADDRESSED OFF WESLEY AVE SE. STREET LABELS SHOWN FOR REFERENCE PURPOSES ONLY

PROPOSED PAVEMENT

PROPOSED SIDEWALK

MONUMENT

RECORD DRAWING CERTIFICATION
THESE DRAWINGS CONFORM TO THE CONTRACTOR'S CONSTRUCTION RECORDS.

BY:_____ DATE_____

TITLE/POSITION:_____

CONFIRMED BY CITY:_____ DATE_____

PROJECT REF: FAC07-0016
HS May 10, 2013
THESE PLANS ARE "APPROVED" FOR CONFORMANCE WITH THE CITY OF AUBURN'S ENGINEERING DIVISION REQUIREMENTS.

APPROVED BY: Dennis Selle

DATE APPROVED: 5/15/13

GREG A. DINNER
STATE OF WASHINGTON
21611
REGISTERED
PROFESSIONAL ENGINEER
5/9/2013

Pacific Engineering Design, LLC
Civil Engineering and Planning Consultants
15445 53RD AVE. S.
SEATTLE, WA 98188
PHONE: (206) 431-7970
FAX: (206) 388-1648
WEB SITE: PACENG.COM

LAKELAND HILLS ESTATES

CITY OF AUBURN

FOR:
PACIFICA NORTHWEST, LLC
C/O MILLENIAL BUILDERS
17837 1ST AVENUE SOUTH, PMB#2
NORMANDY PARK, WA 98148
PHONE: (206) 439-3884
FAX: (206) 299-9319

PROJECT NO.: 12022
DRAWN BY: ENM
ISSUE DATE: 07-17-07
SHEET REV.: 3-20-2013

CUL-DE-SAC DESIGN ELEMENTS

05056DT06-C42-C43.DWG

C49

SHEET 49 OF 55