PORTION OF THE SW 1/4, SECTION 32, T. 21 N., R. 5 E., W.M.

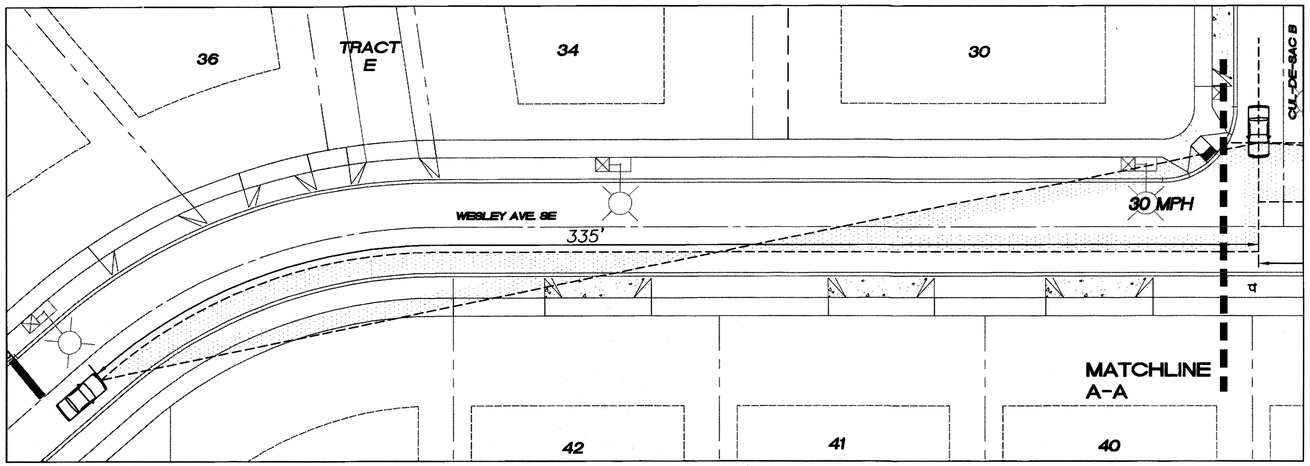

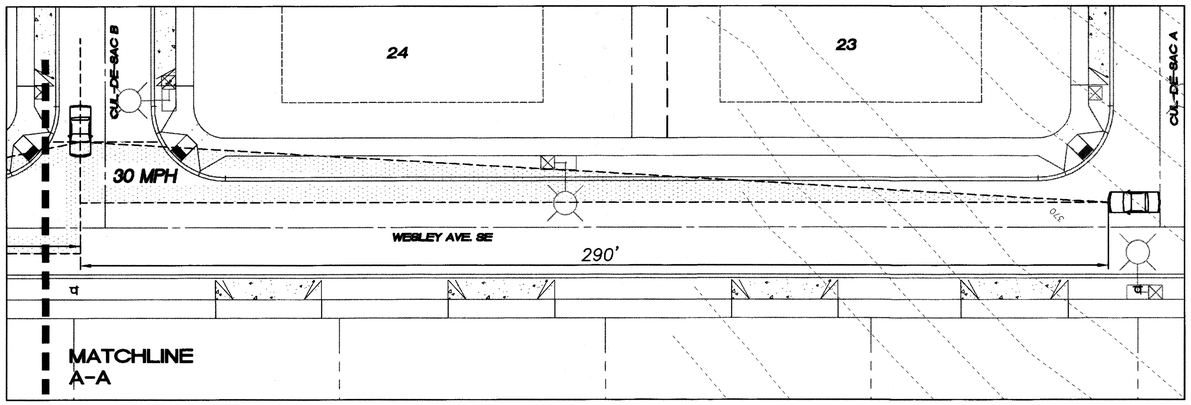

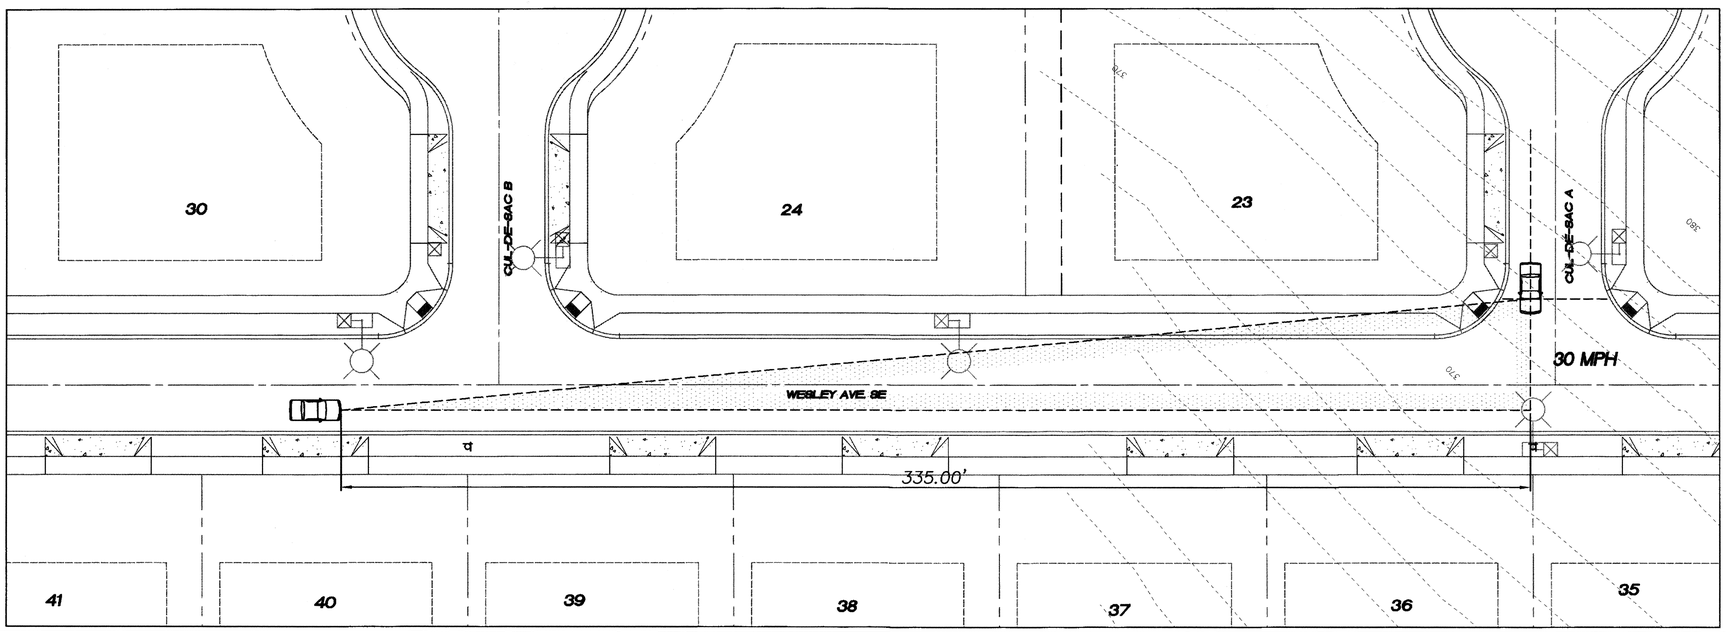

NOTE :
SEE LANDSCAPE PLANS FOR PROPOSED STREET TREES WITHIN SIGHT DISTANCE TRIANGLES.

RECORD DRAWING CERTIFICATION
THESE DRAWINGS CONFORM TO THE CONTRACTOR'S CONSTRUCTION RECORDS.

BY:_____ DATE_____

TITLE/POSITION:_____

CONFIRMED BY CITY:_____ DATE_____

PROJECT REF: FAC07-0016
HS May 14, 2013
THESE PLANS ARE "APPROVED" FOR CONFORMANCE WITH THE CITY OF AUBURN'S ENGINEERING DIVISION REQUIREMENTS.

APPROVED BY: Dennis Sallee

DATE APPROVED: 5/15/13

GREG A. DIETER
STATE OF WASHINGTON
15017
REGISTERED PROFESSIONAL ENGINEER
5/13/2013

Pacific Engineering Design, LLC
15445 53RD AVE. S.
SEATTLE, WA 98188
PHONE: (206) 431-7970
FAX: (206) 388-1648
WEB SITE: PACENG.COM
Civil Engineering and Planning Consultants

CITY OF AUBURN

LAKELAND HILLS ESTATES

FOR:
LAKELAND HILLS ESTATES, LLC
645 KIRKLAND AVENUE
KIRKLAND, WA 98033
PHONE: (425) 254-9881
FAX: (425) 254-9892

PROJECT NO.: 05056
DRAWN BY: CJB
ISSUE DATE: 03-20-2008
SHEET REV.:

SIGHT DISTANCE TRIANGLES

LINE OF SIGHT PLAN VIEW – A.DWG

SD02

SHEET 02 OF 03